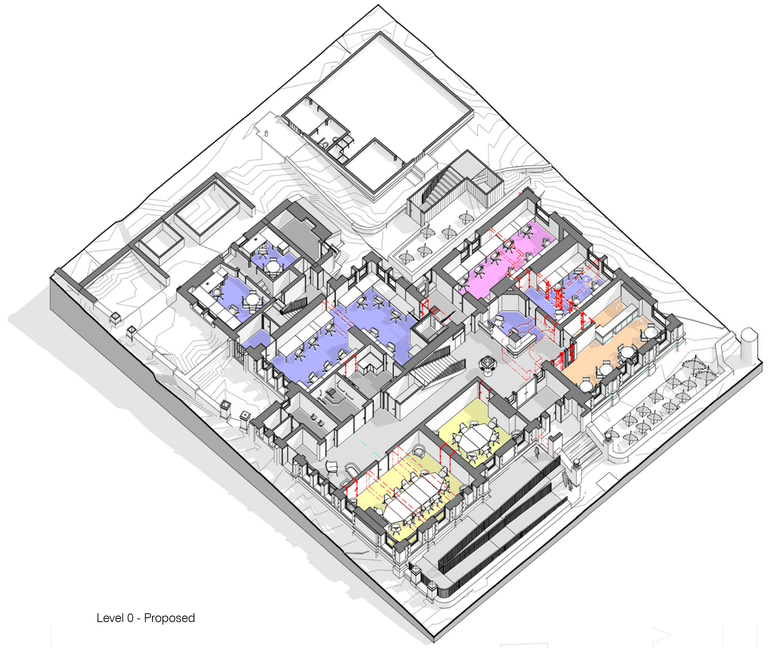

Level 0 - Proposed

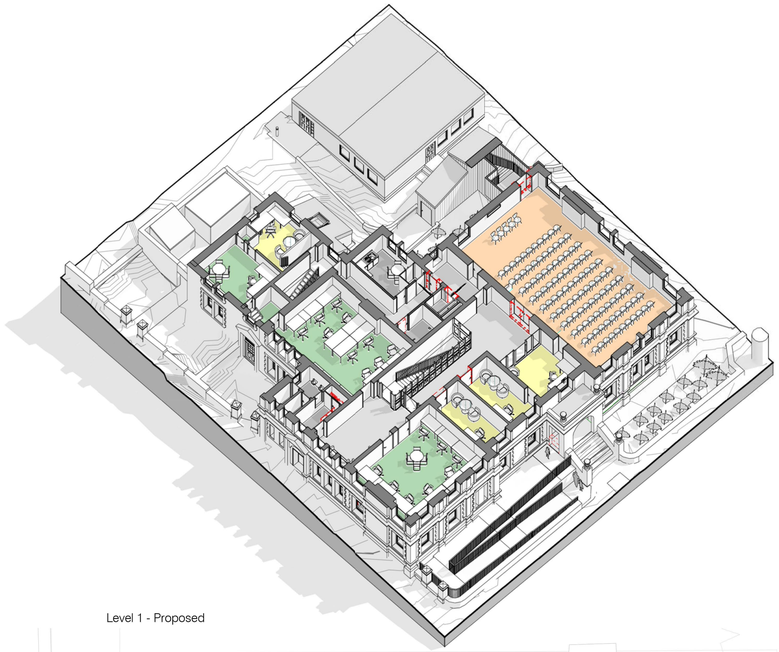

Level 1 - Proposed

Copyright : Nugent Vallis Brierley LTD.

Responsibility will not be accepted for errors made by others in scaling from this drawing; all construction information should be taken from figured dimensions only. If in doubt ASK.

Scale 1:100 at A1 (1:200 @ A3)

1 2 4 6 10m

SPACE TYPE KEY

- Long term let office suites
- Short term bookable meeting space (part time lets could be available)
- Bookable community and social space
- Frome Town Council
- 'Hub' style bookable desk space
- Utility space and circulation

Level 0 - Proposed
1 : 100

Level 1 - Proposed
1 : 100

Issue	Revision Description	Date	Dwn	Chck
G	Amendments following client comment.	18/11/2015	MM	JMcG
F	Topographic survey information added. Amendments following client comments.	05/10/2015	MM	JMcG
E	Amendments following revised budget information	14/09/2015	MM	JMcG
D	Minor amendments; DWF Issue	22/07/2015	MM	MM
C	General Revision	14/07/2015	MM	JMcG
B	Drawing title and content changed after phasing overhaul	07/07/2015	MM	JMcG
A	First Issue for Information	24/06/2015	MM	JMcG

Project Number 1524

Scale 1 : 100@ A1

Stage

Status Information

Project Frome Town Hall

Client Frome Town Council

Title Proposed Plans

Reference 1 100

Issue G

NVB Architects
ROOK LANE

Nugent Vallis Brierley LTD. T: 01373 468030 E: mailbox@nvbarchitects.co.uk
Registered in the UK No. 2471929. Rook Lane Chapel, Bath Street, Frome, Somerset, BA11 1DN.