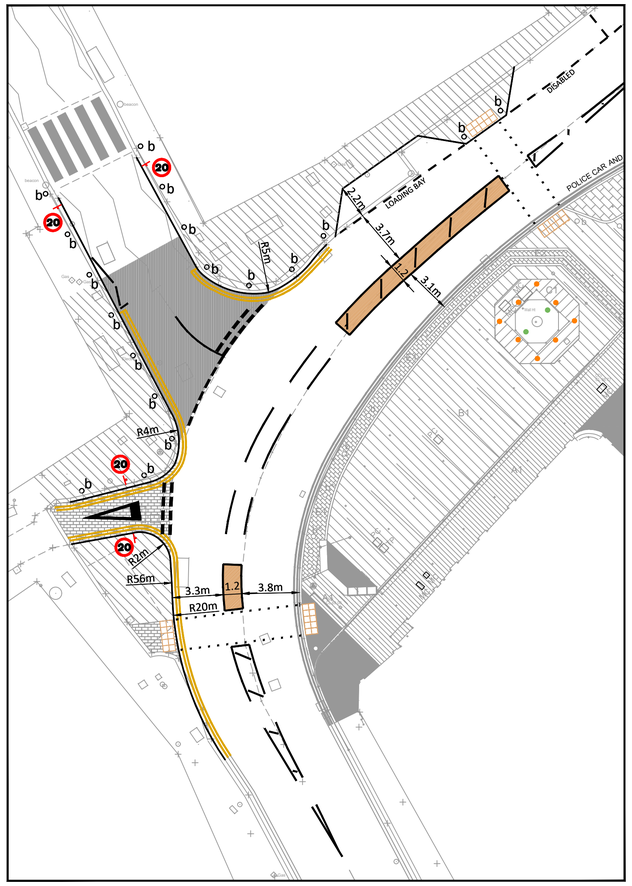

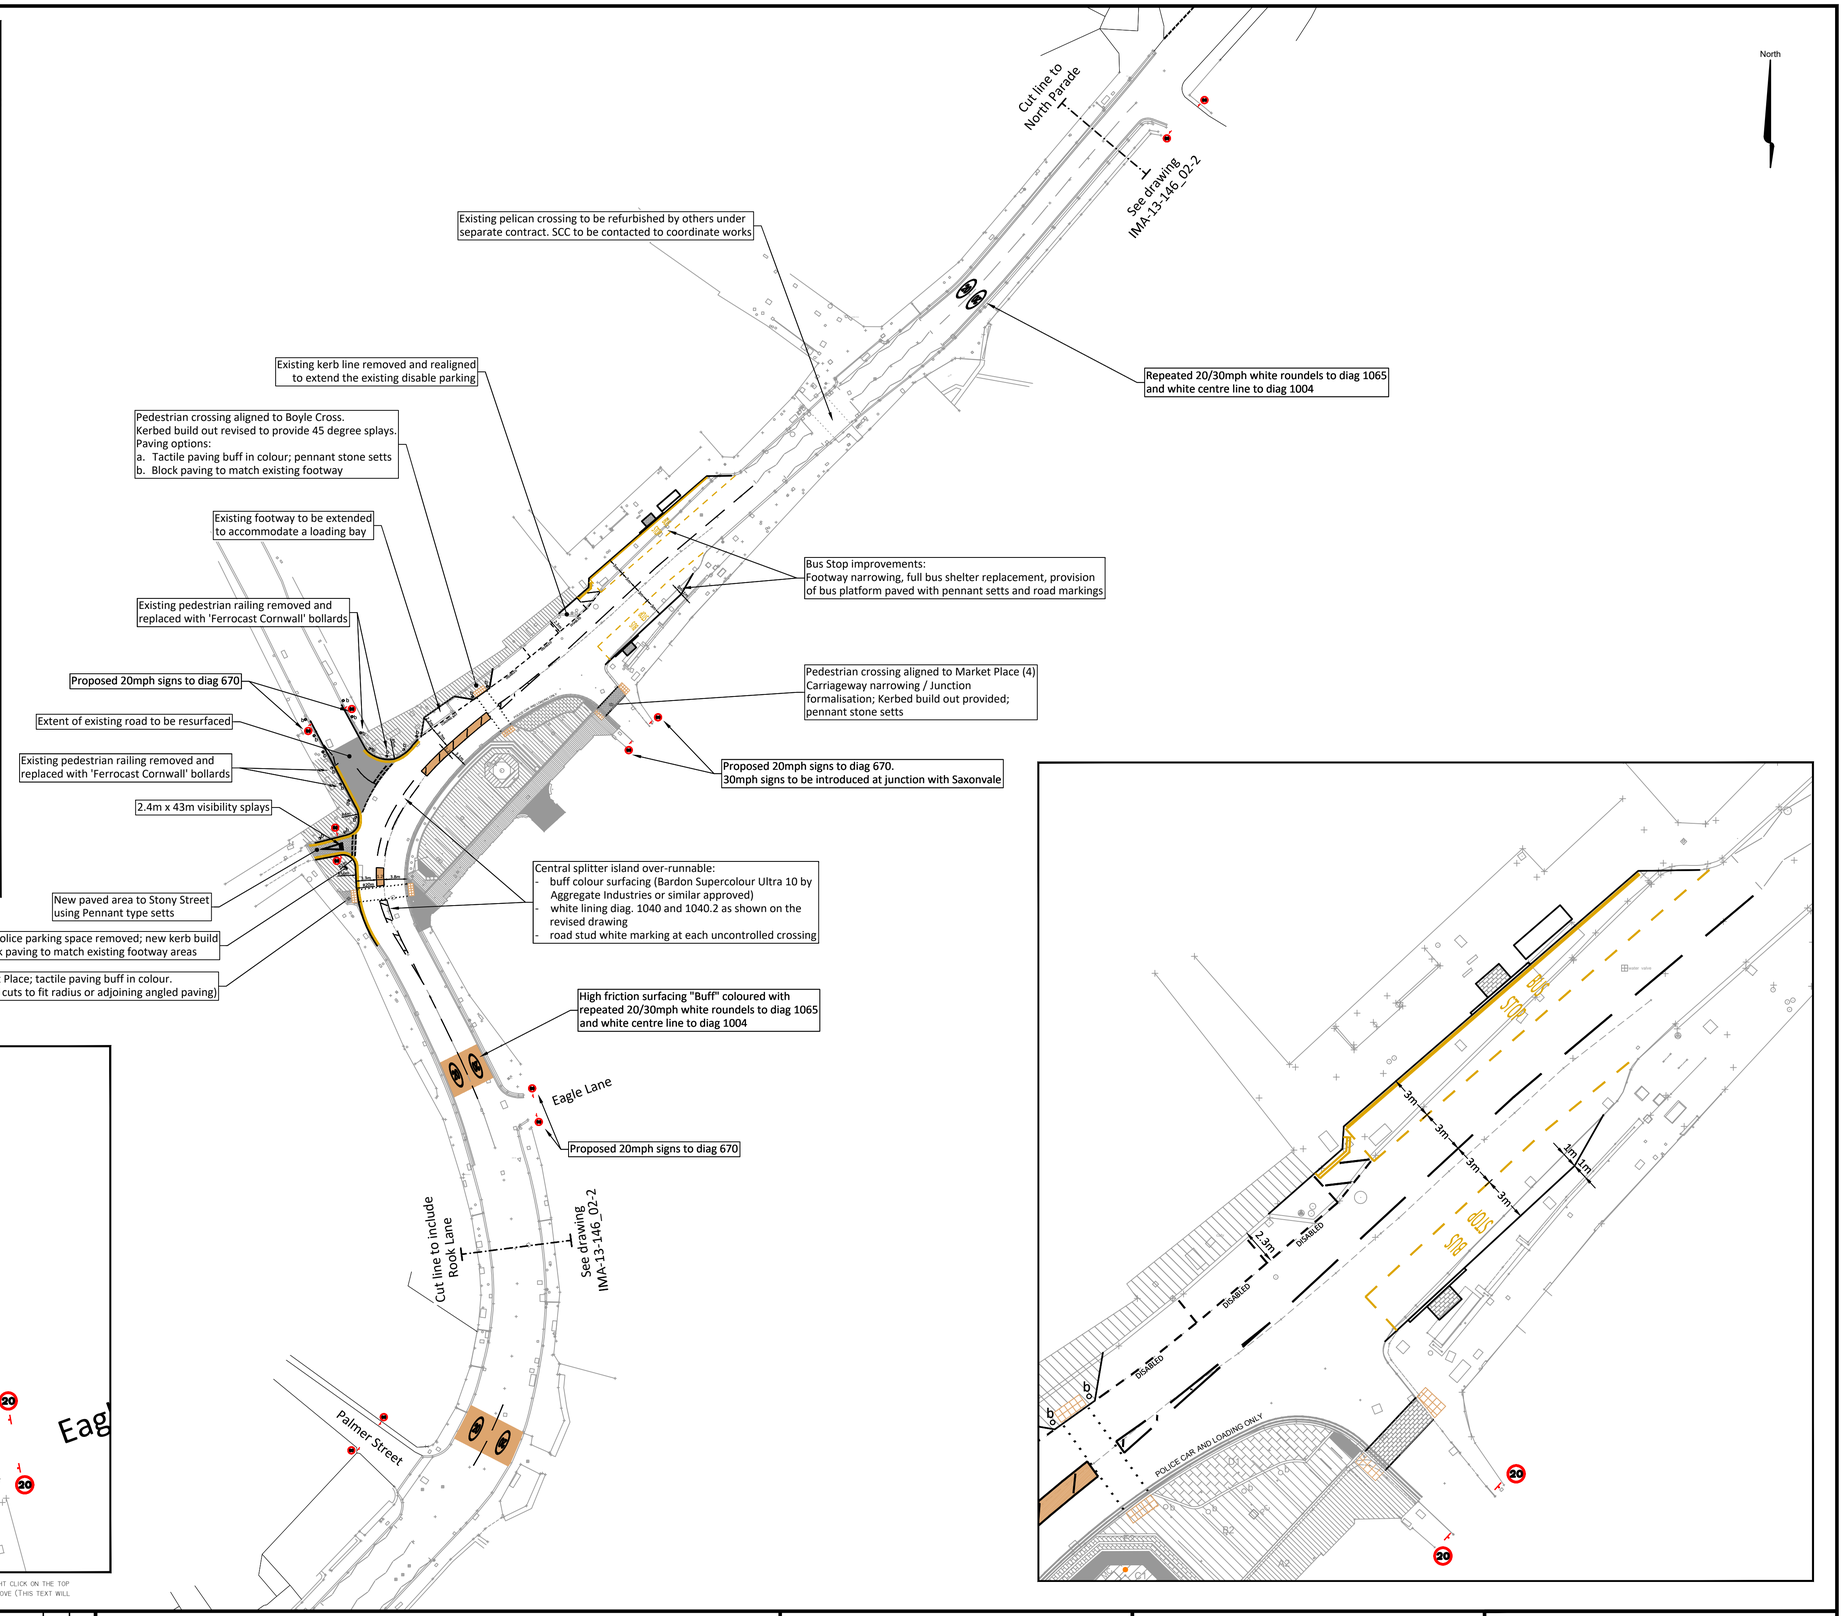

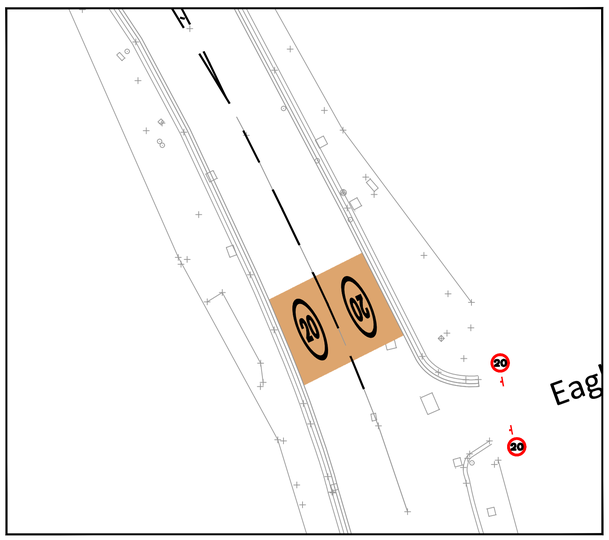

To insert a new revision, insert block 'rev', select table, right click on the top row number to the side of the table and select insert row above (this text will not plot)

IMA TRANSPORT PLANNING
11 KINGSMEAD SQUARE
BATH BA1 2AB
t 01225 444 011
www.ima-tp.com

REV	DATE	BY	DESCRIPTION	CHK	APD

NOTES:

CLIENT: Frome Town Council

PROJECT: Public Realm Works to Market Place

TITLE: Road Markings and Signage Along B3090 Bath Street and Market Place Sheet 1

DRAWING STATUS: FOR COMMENTS		
SCALE: (A0) 1:200	CHECKED: DS	APPROVED: DS
CAD FILE: IMA-13-146_02-1.dwg	DESIGN/DRAWN: PDI	DATE: March 2017
PROJECT No: IMA-13-146	DRAWING No: 02-1	REV: -

© Crown copyright [and database rights] 2016 OS Licence Number 100036392.